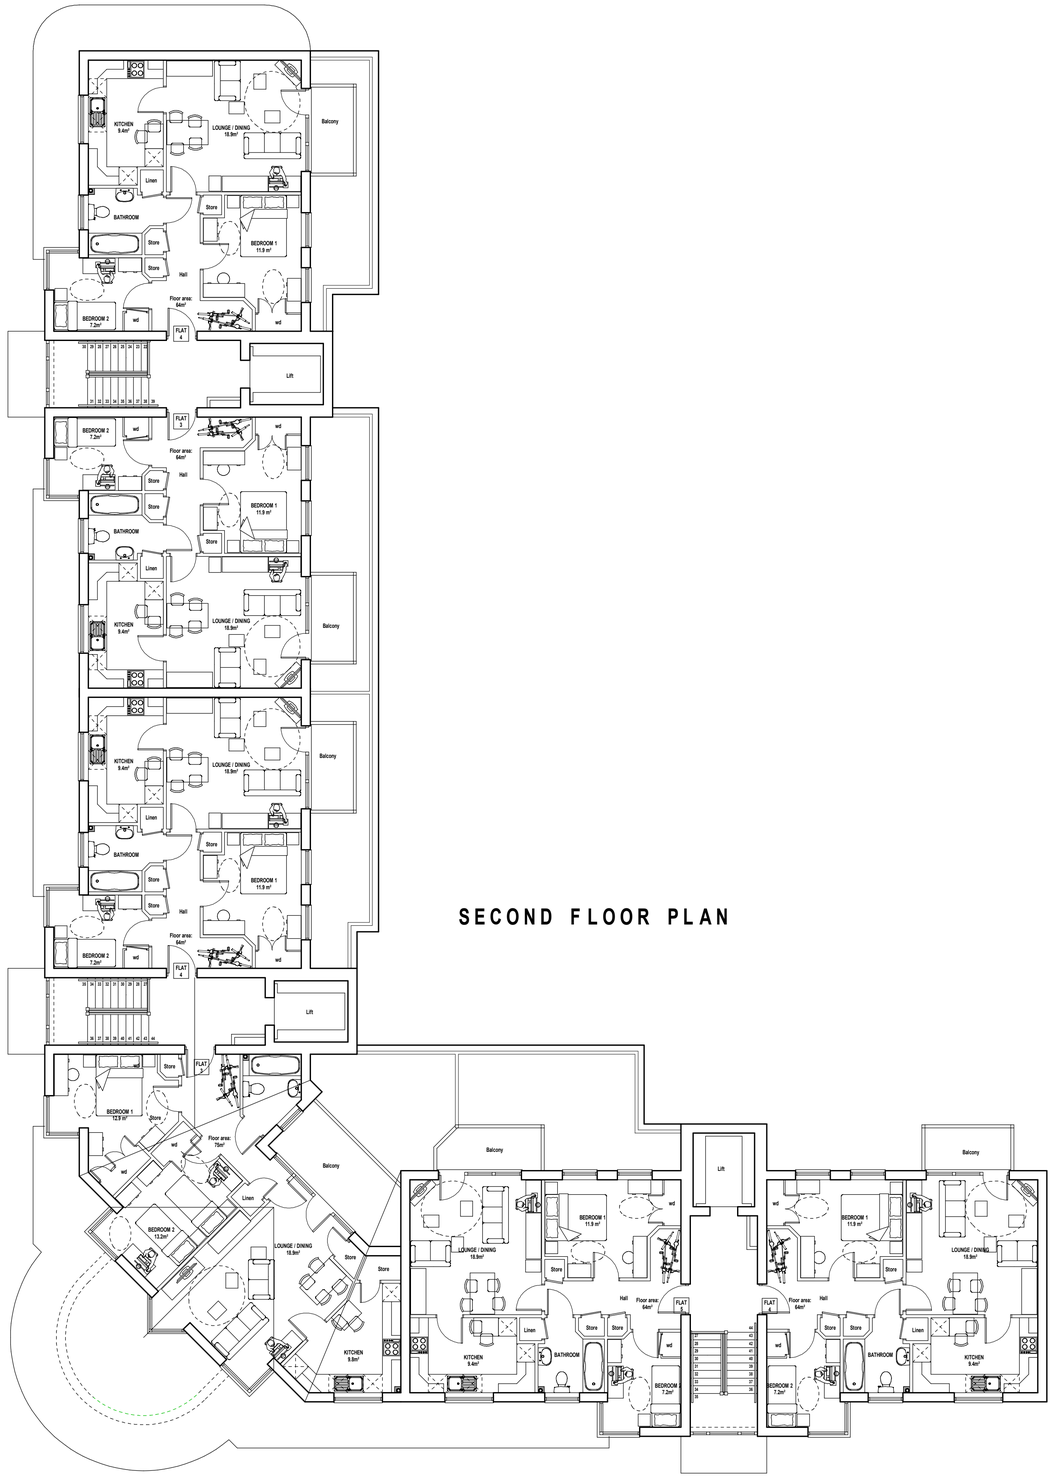

SECOND FLOOR PLAN

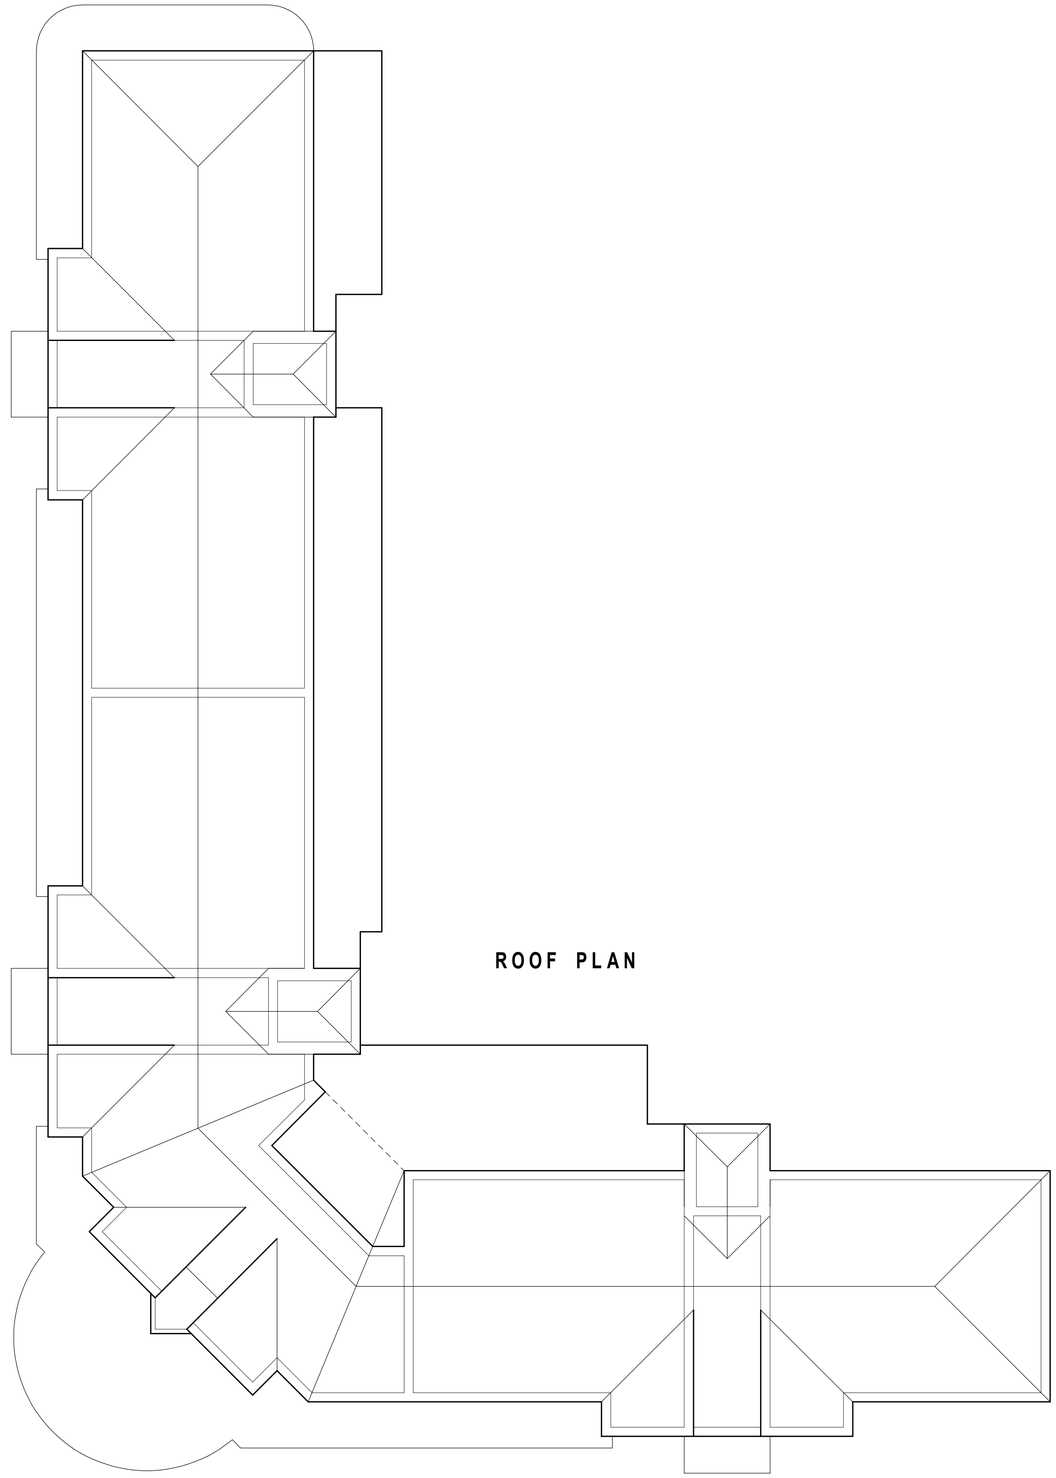

ROOF PLAN

KENN SCADDAN ASSOCIATES
ARCHITECTS

CONCEPT HOUSE
35 KINGSTON CRESCENT, NORTH END
PORTSMOUTH, HAMPSHIRE PO2 8AA
TELEPHONE 023 9267 3618
FACSIMILE 023 9267 9819

PROJECT
Proposed Redevelopment:
North Town
Aldershot, Hants

DRAWING TITLE
Retail Block 1
Second Floor and Roof Plans

Date	Drawn by
July 2009	PJ/LD
Scale	**Drawing No.**
1:100	940-PD-202 REV.